TK-8250
Casting Profile 3.0 kN

Tomak METAL TECHNOLOGIES

Top Fixation For Concret Casting

1.Profile TK-8250
2.Compatible with SGP laminated glass :
8 + 0.89 + 8
8 + 1.52 + 8
10 + 0.89 + 10
10 + 1.52 + 10
3.Aluminum top cover rail
4.Glass back support profile: P.P + GF 20%
5.leveling & alignment mechanism – PP + 20% GF
6.Triple locking mechanism (3-actions): P.P + GF 20%
7.Sealing gaskets: EPDM
8.Leveling & elevation legs (for concrete floor)
Galvanized and powder-coated steel
9.fastening kit: 8 mm bolt, washers & nut ,per 3 meters
10.Casting height marker
11.Drainage holes (to be coordinated with client)
12.Concrete screw 6×80 mm + chemical anchor + HILTI + nut + washer
13.Drainage pipe Ø12-14 mm

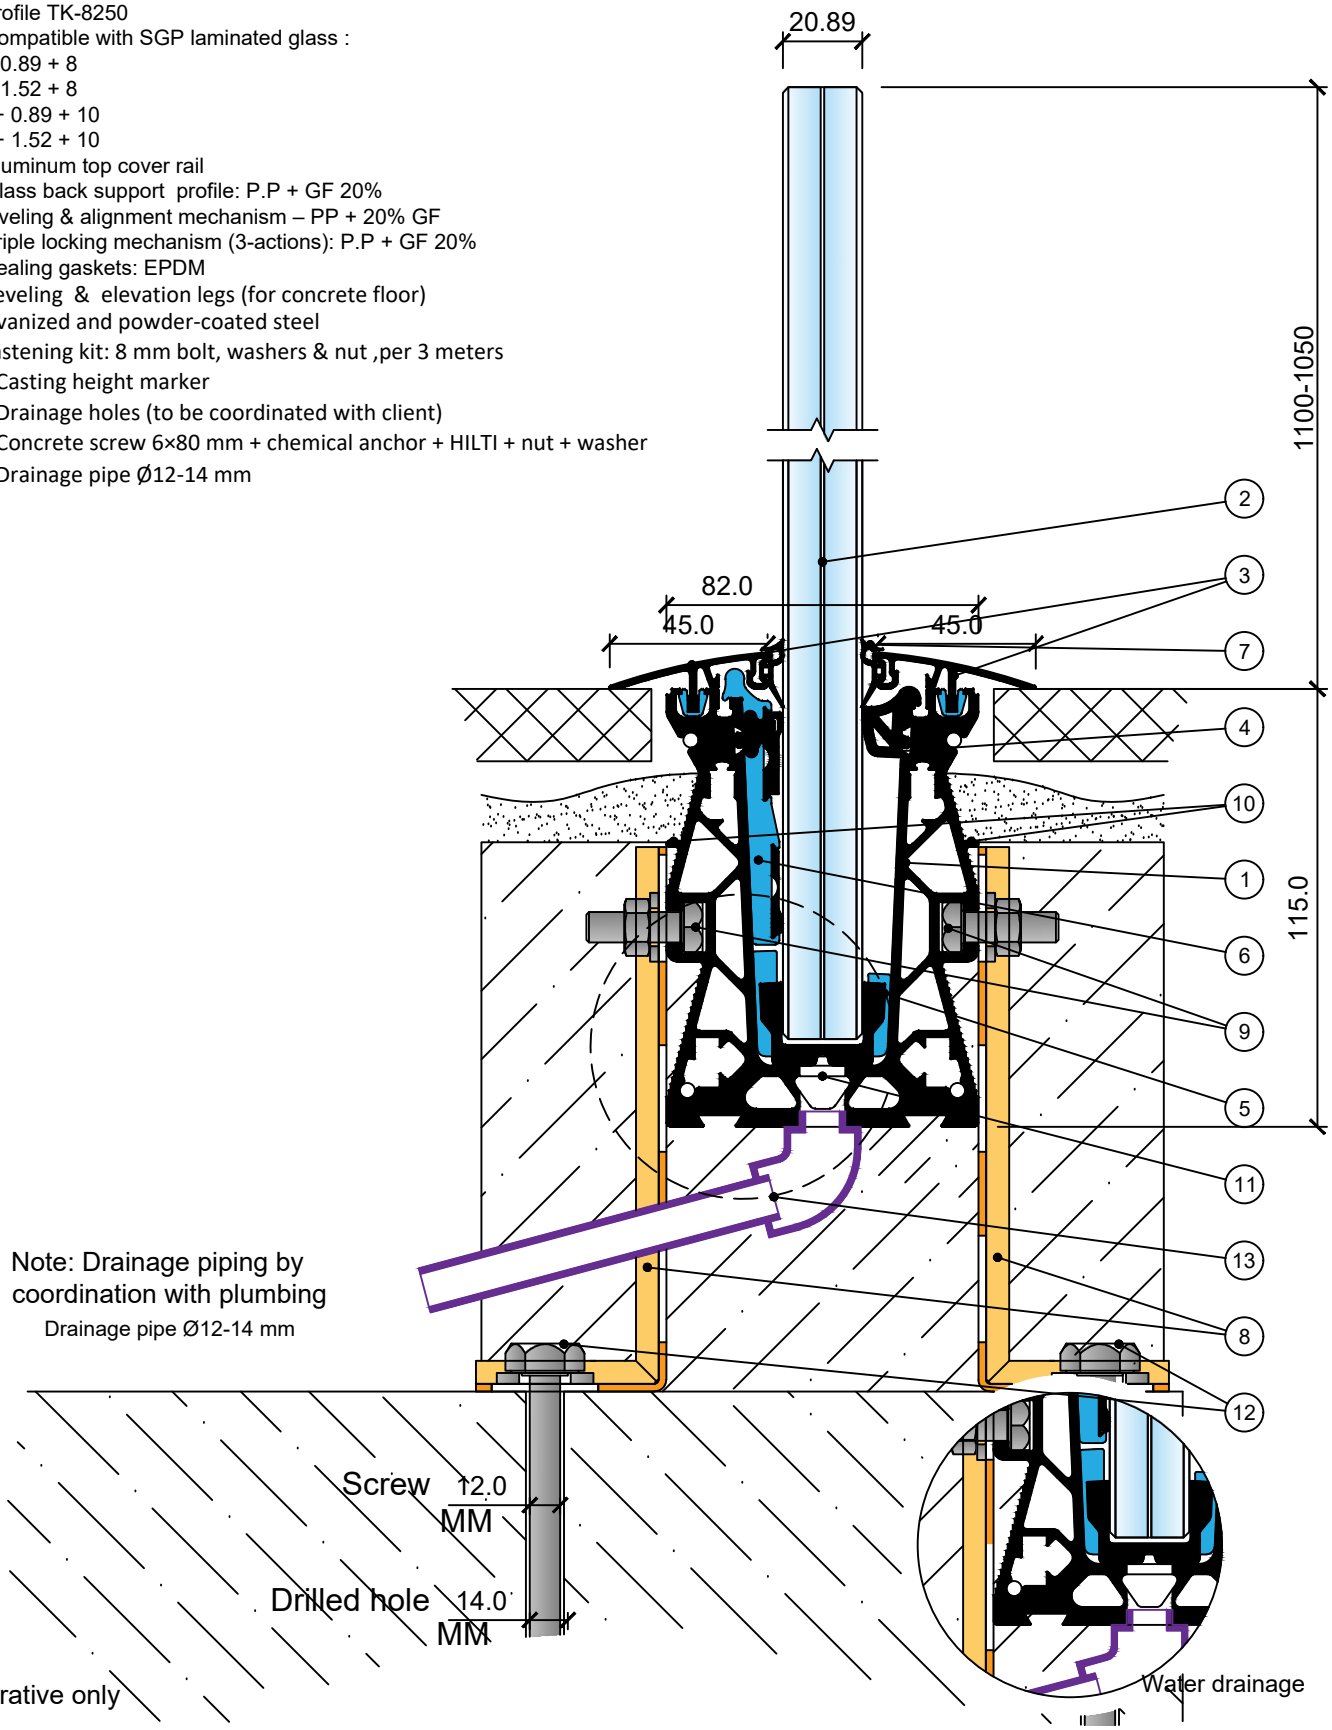

Note: Drainage piping by coordination with plumbing
Drainage pipe Ø12-14 mm

Illustrative only

Drawing: Tomak - TK-8250.dwg	Tomak METAL TECHNOLOGIES	Drawn By: TOMAK	Scale: 1:2
Project: Casting Profile - Casting Mount		Date: 09\09\2025	
System: Tomak Glass Code: TK-8250		These drawings are the sole property of Tomak Ltd. ID - 511760340 Any reproduction in part or as a whole & forwarding to unauthorized third parties without the written permission of Tomak Ltd. is prohibited.	
Web: www.tomak.co.il	Your Glass Systems Experts		

C:\Users\user\Dropbox\8250\8200\תיקיה אנגלית\ צים דיסק און קי